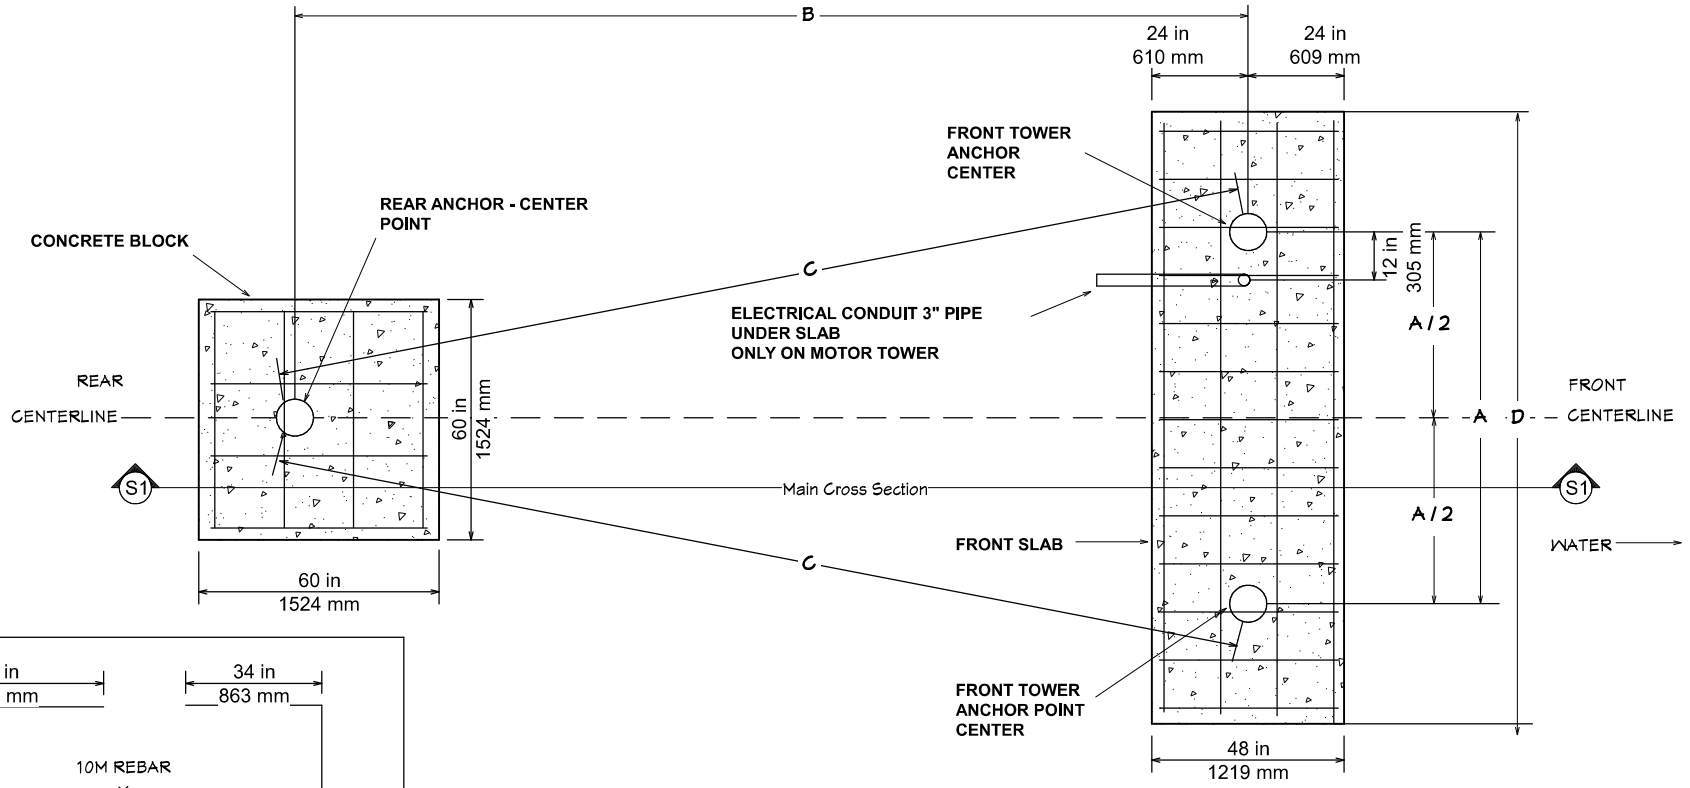

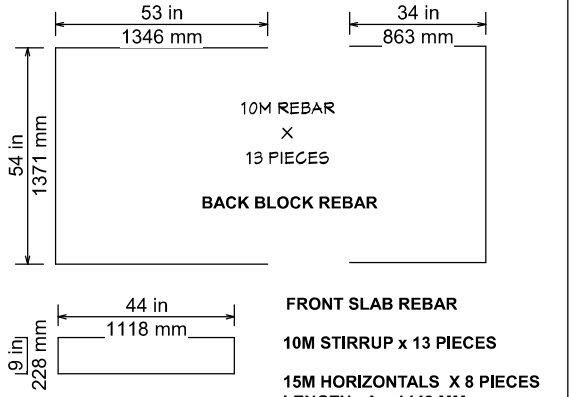

REBAR DETAILS:

SCALE : 1/4"=1'

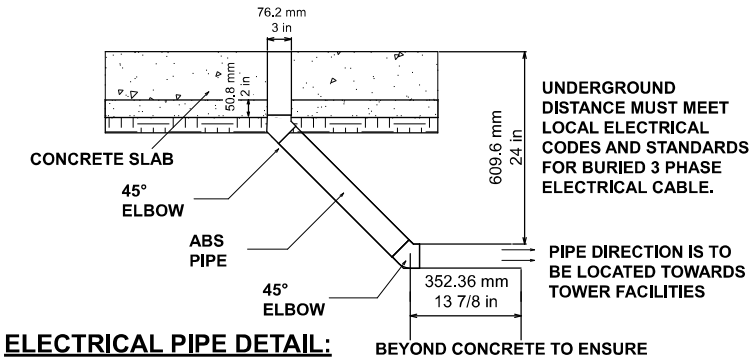

ELECTRICAL PIPE DETAIL:

SCALE :1/2"=1'
SIDE VIEW

PLAN VIEW - SLAB FOUNDATION:

SCALE : 1/4"=1'
TOP DOWN VIEW

REQUIRED CONCRETE (BOTH TOWERS)		
MODEL	CUBIC YARDS	CUBIC METERS
22'(6.7M)	14.2	10.8
31'(9.5M)	14.8	11.3
40'(12.2M)	15.5	11.8

TABLE OF DIMENSIONS								
MODEL	DIM A (in)	DIM B (in)	DIM C (in)	DIM D (in)	DIM A (m)	DIM B (m)	DIM C (m)	DIM D (m)
22'(6.7M)	92.78	215.24	220.17	123.78	2.36	5.467	5.592	3.14
31'(9.5M)	118.35	334.16	339.36	149.35	3.00	8.488	8.619	3.79
40'(12.2M)	144.00	454.89	456.48	175.00	3.66	11.595	11.595	4.45

UNLESS OTHERWISE SPECIFIED:
TOLERANCE:
X ± 0.1
XX ± 0.01
XXX ± 0.005
CUT ANGLE ± 0.5
FORMED ANGLE ± 3
DO NOT SCALE PRINT

THIS DRAWING CONFORMS TO ASME 14.5M - 1994 FOR DOCUMENTATION PRACTICES
THIRD ANGLE PROJECTION

KONEX wake parks inc.

PROPRIETARY AND CONFIDENTIAL: THE INFO CONTAINED IN THESE DRAWINGS IS THE SOLE PROPERTY OF KONEX WAKE PARKS INC. ANY REPRODUCTION IN PART OR AS A WHOLE WITHOUT THE WRITTEN PERMISSION OF KONEX WAKE PARKS INC. IS PROHIBITED

PRODUCT SERIES

PROCESS: STANDARD DRAWING - IN
AUTODESK INVENTOR 3D MODEL

	NAME	DATE
DRAWN BY		
DESIGNER		
CHECKER		

MATERIAL

DESCRIPTION: TYPICAL BLOCK AND SLAB FOUNDATION

PART NO.

REV: A

SHEET SIZE | MASS

THICKNESS

SCALE

SHEET NO. 1 OF 2